



[illegible]

Sheet Title:

OVERALL PLAN

Sheet Title:


A-1

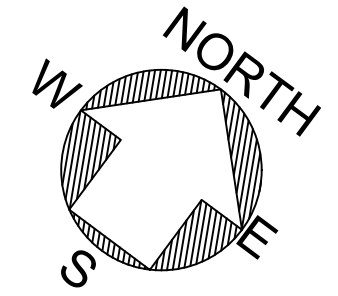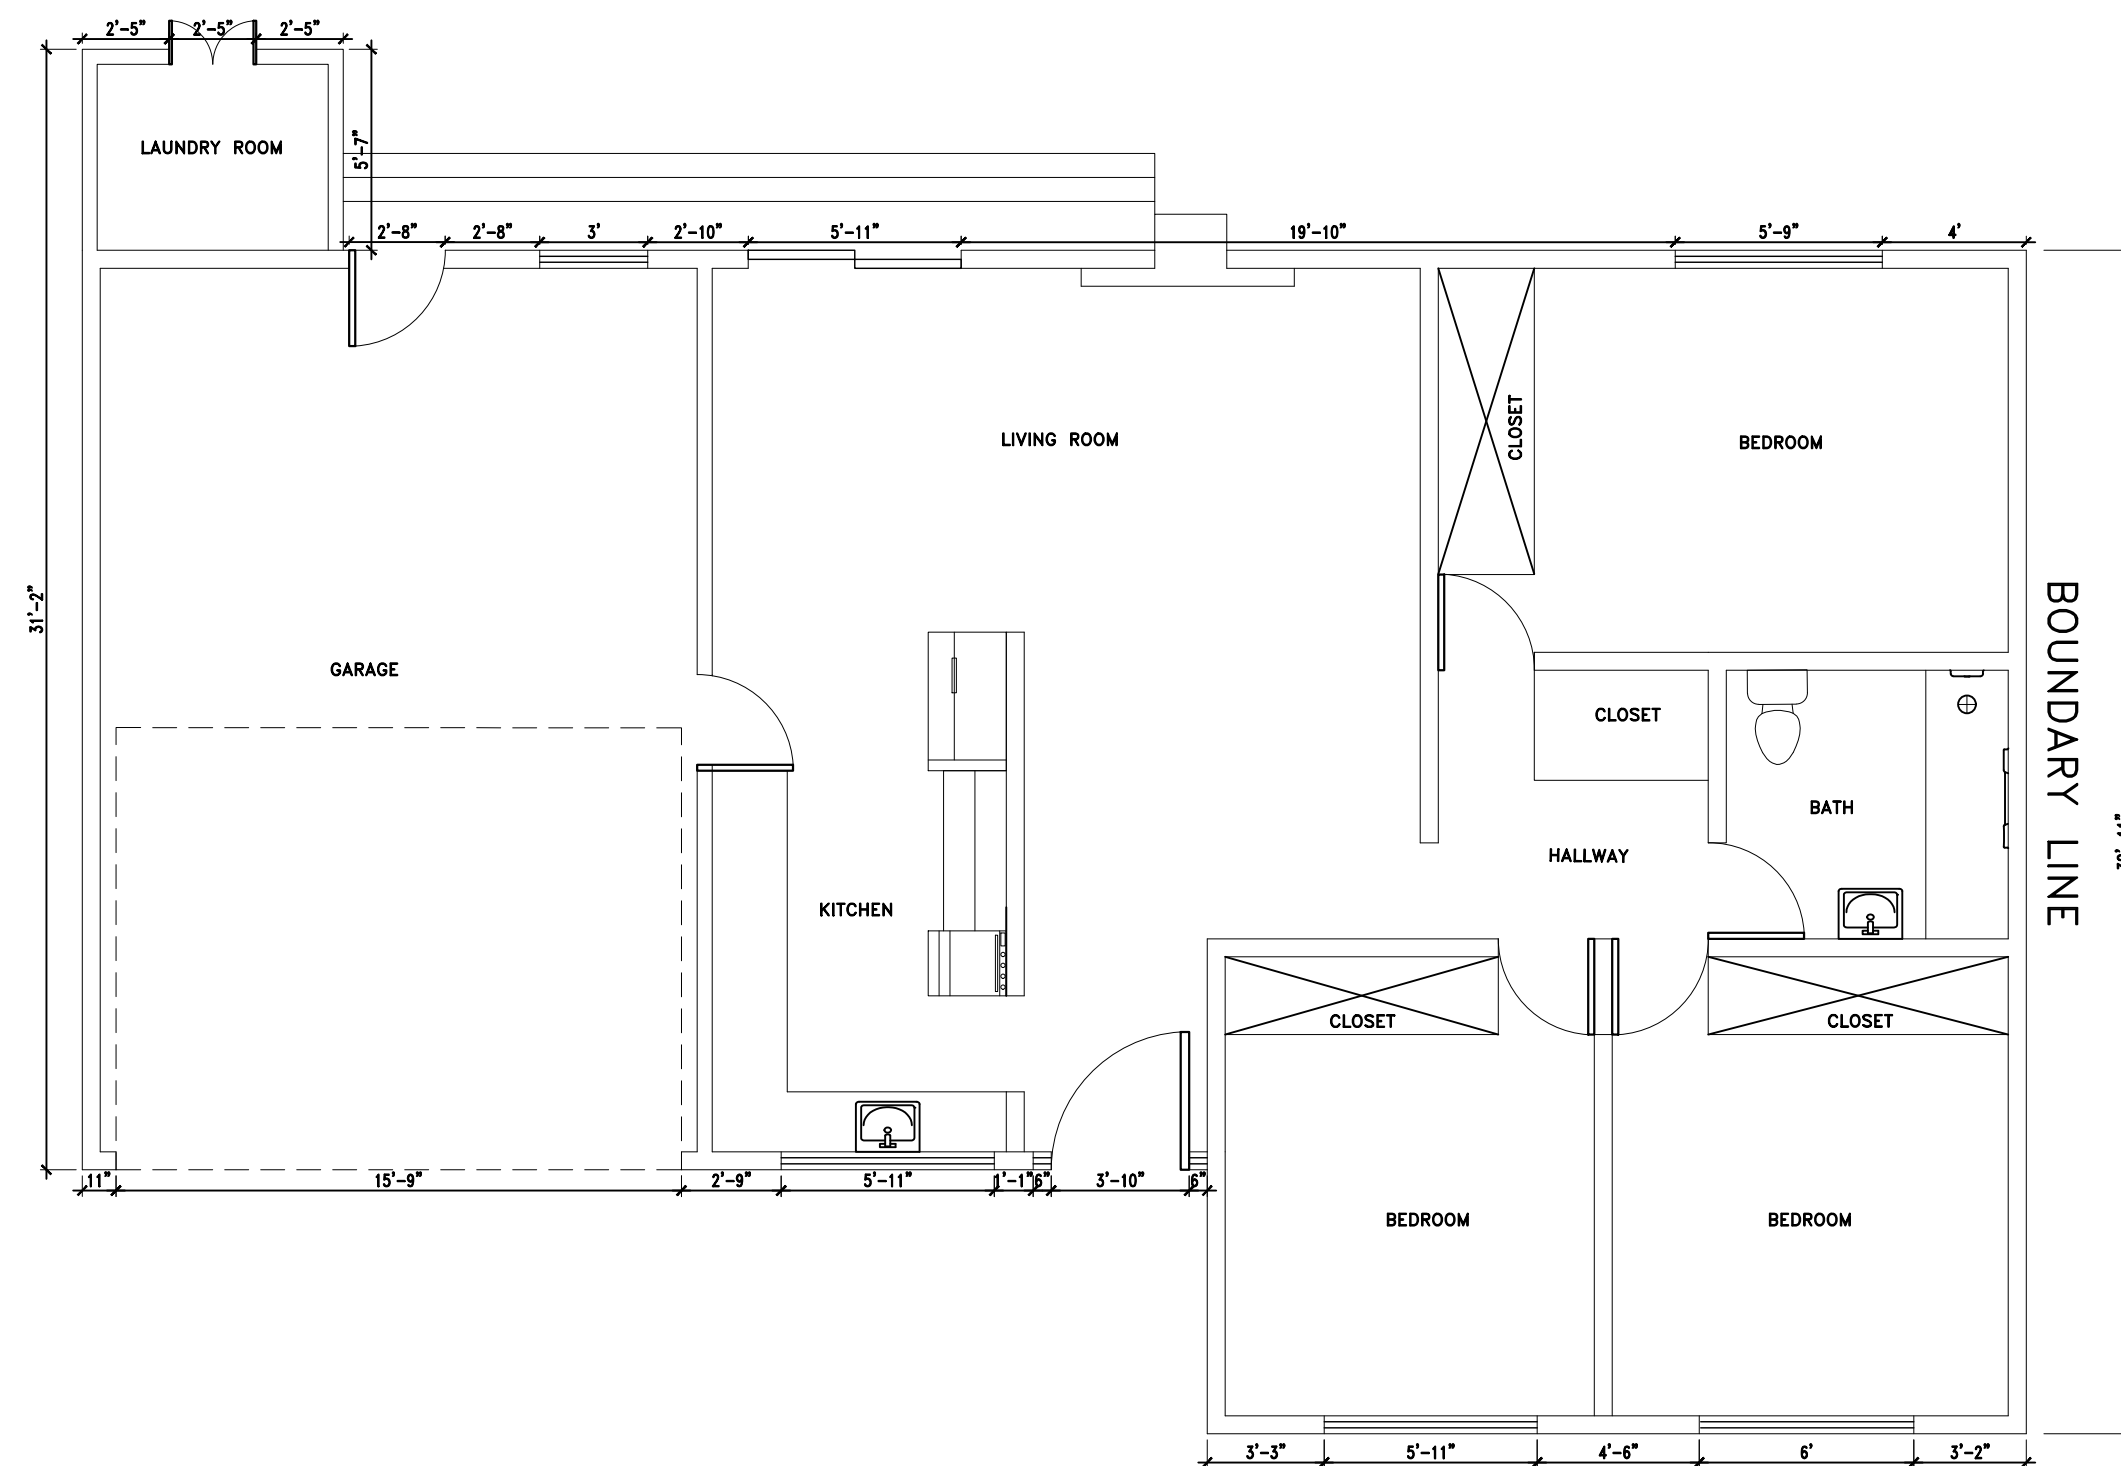

SCALE: $\frac{3}{20}'' = 1'-0''$



A horizontal scale bar with alternating black and white segments. It is marked with 0', 4', 8', 16', and 24'.

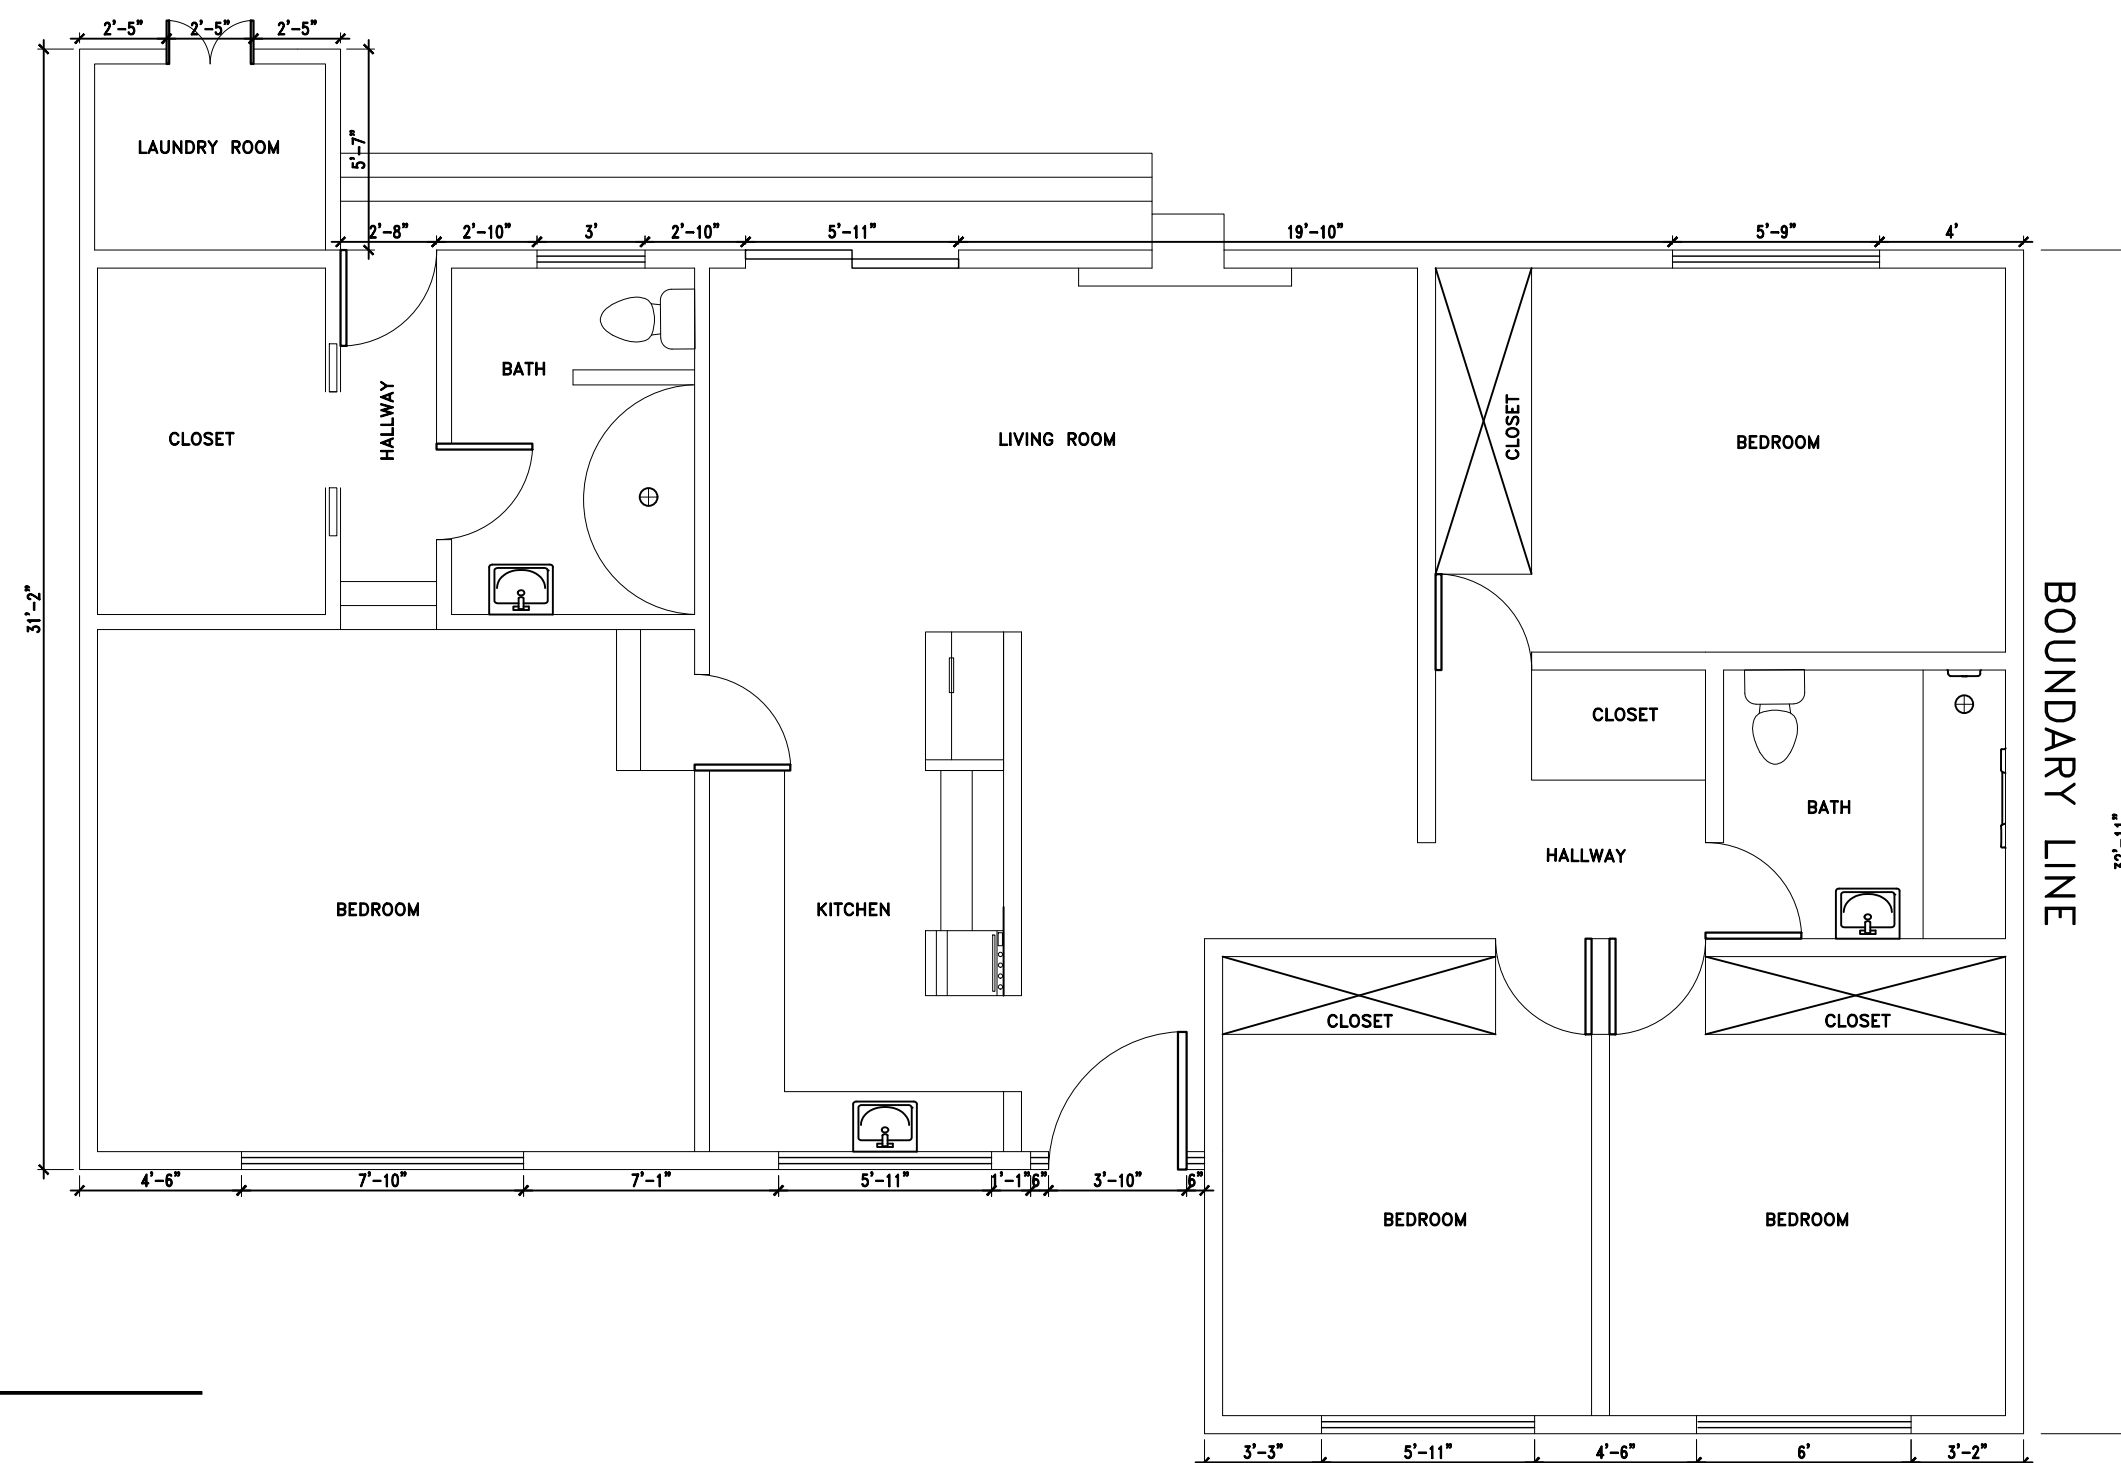

SCALE: $\frac{3}{20}" = 1'-0"$



A horizontal graphic scale bar with a black and white checkered pattern. It is marked with vertical lines and labels at 0', 4', 8', 16', and 24'.

CONSTRUCTION

[illegible]

Sheet Title:

EXISTING & PROPOSED FLOOR PLAN

Sheet Title:

EXISTING & PROPOSED FLOOR PLAN

Sheet Title:

A-3