
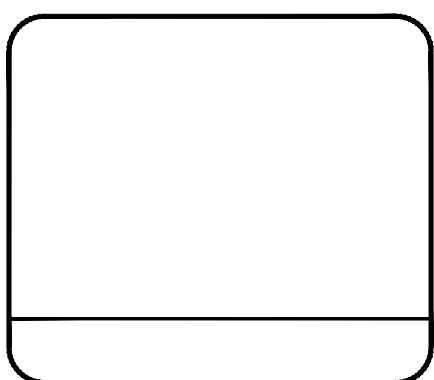
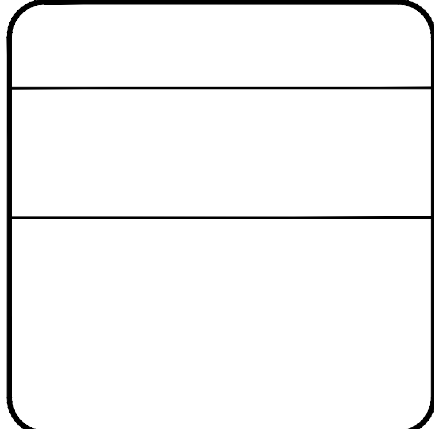
 



 




Sheet Title:

OVERALL PLAN

Sheet Title:

A-1

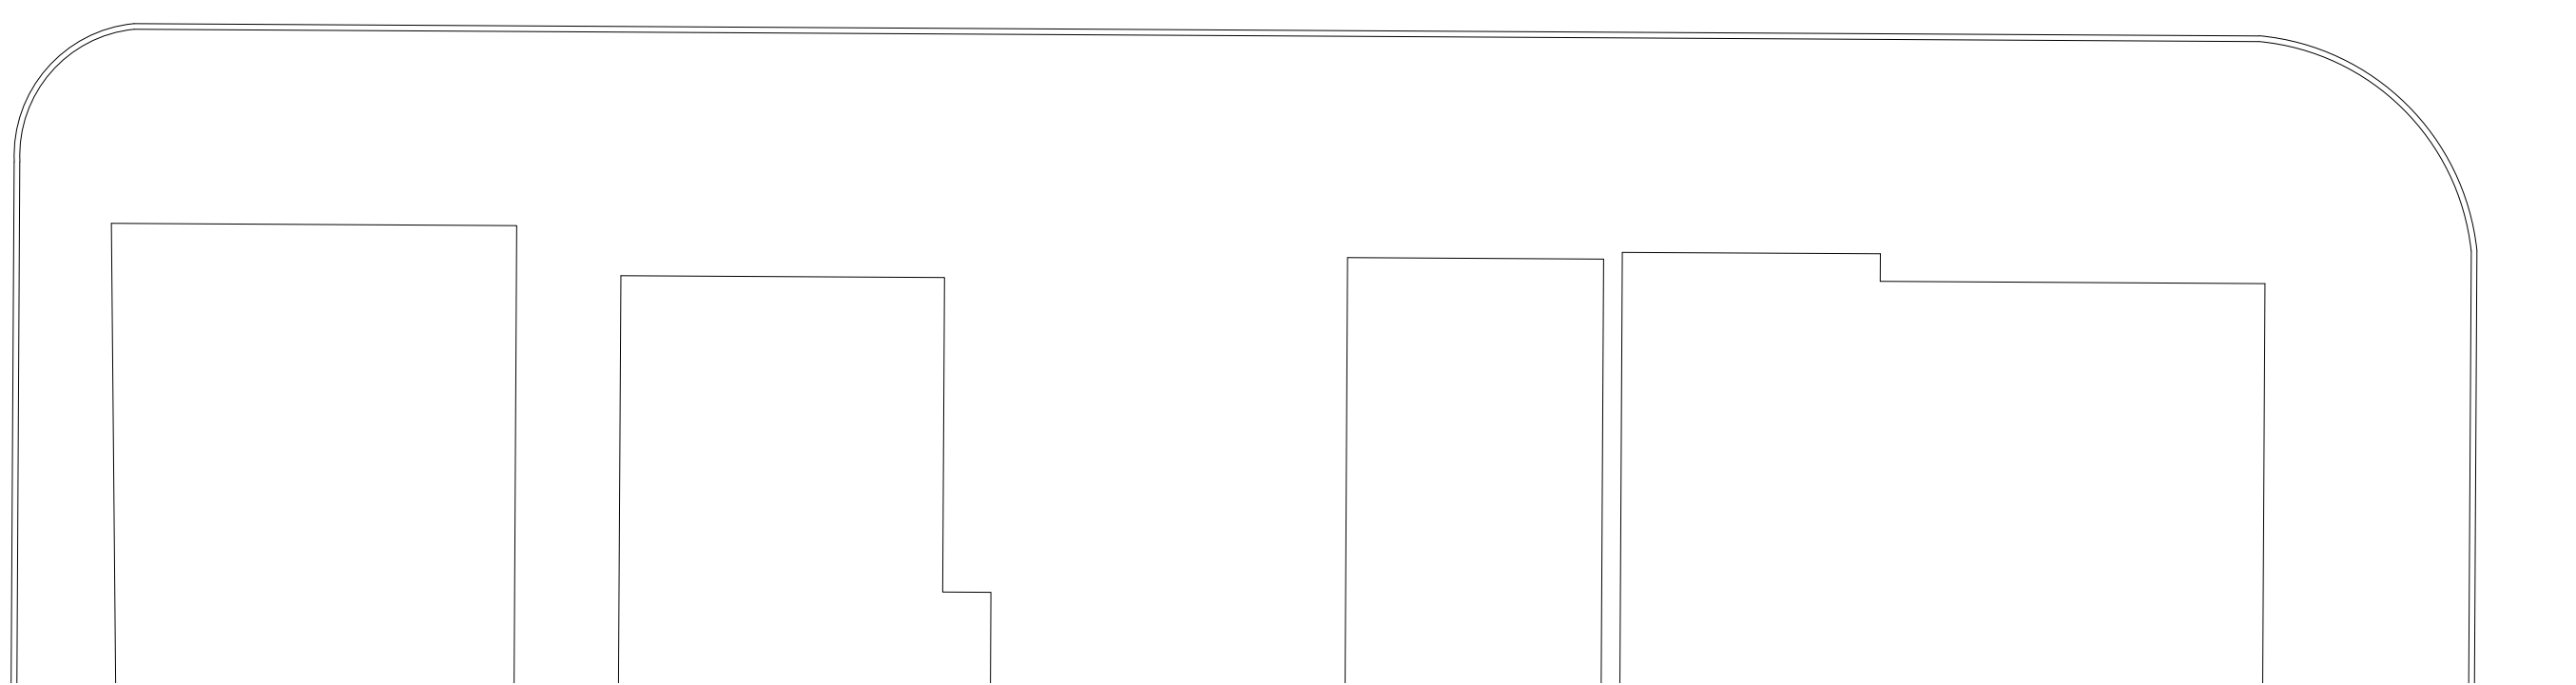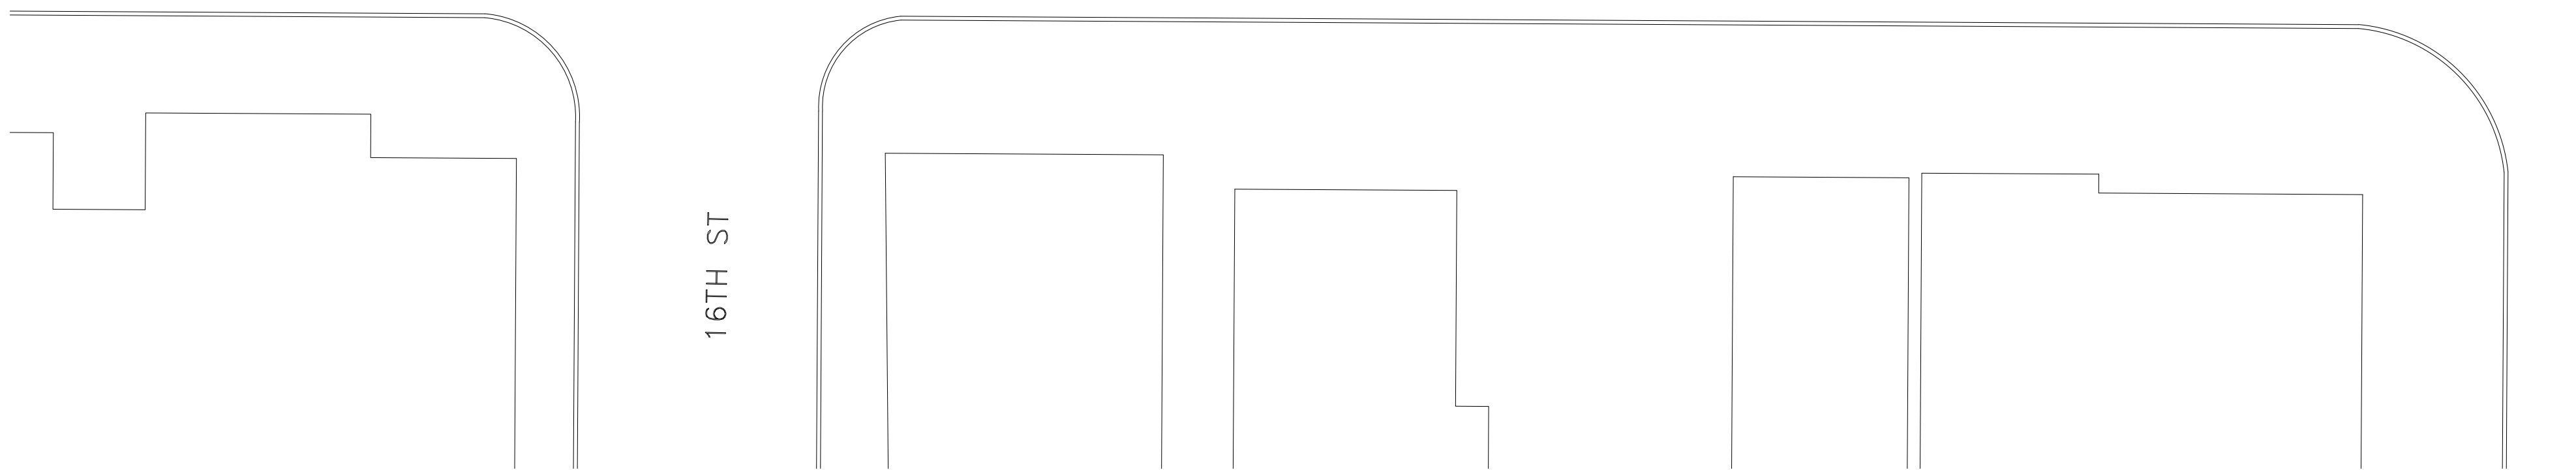

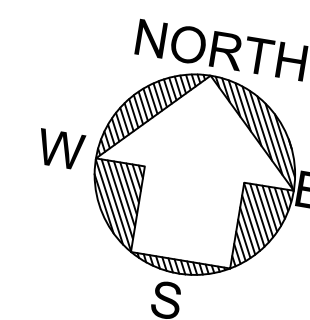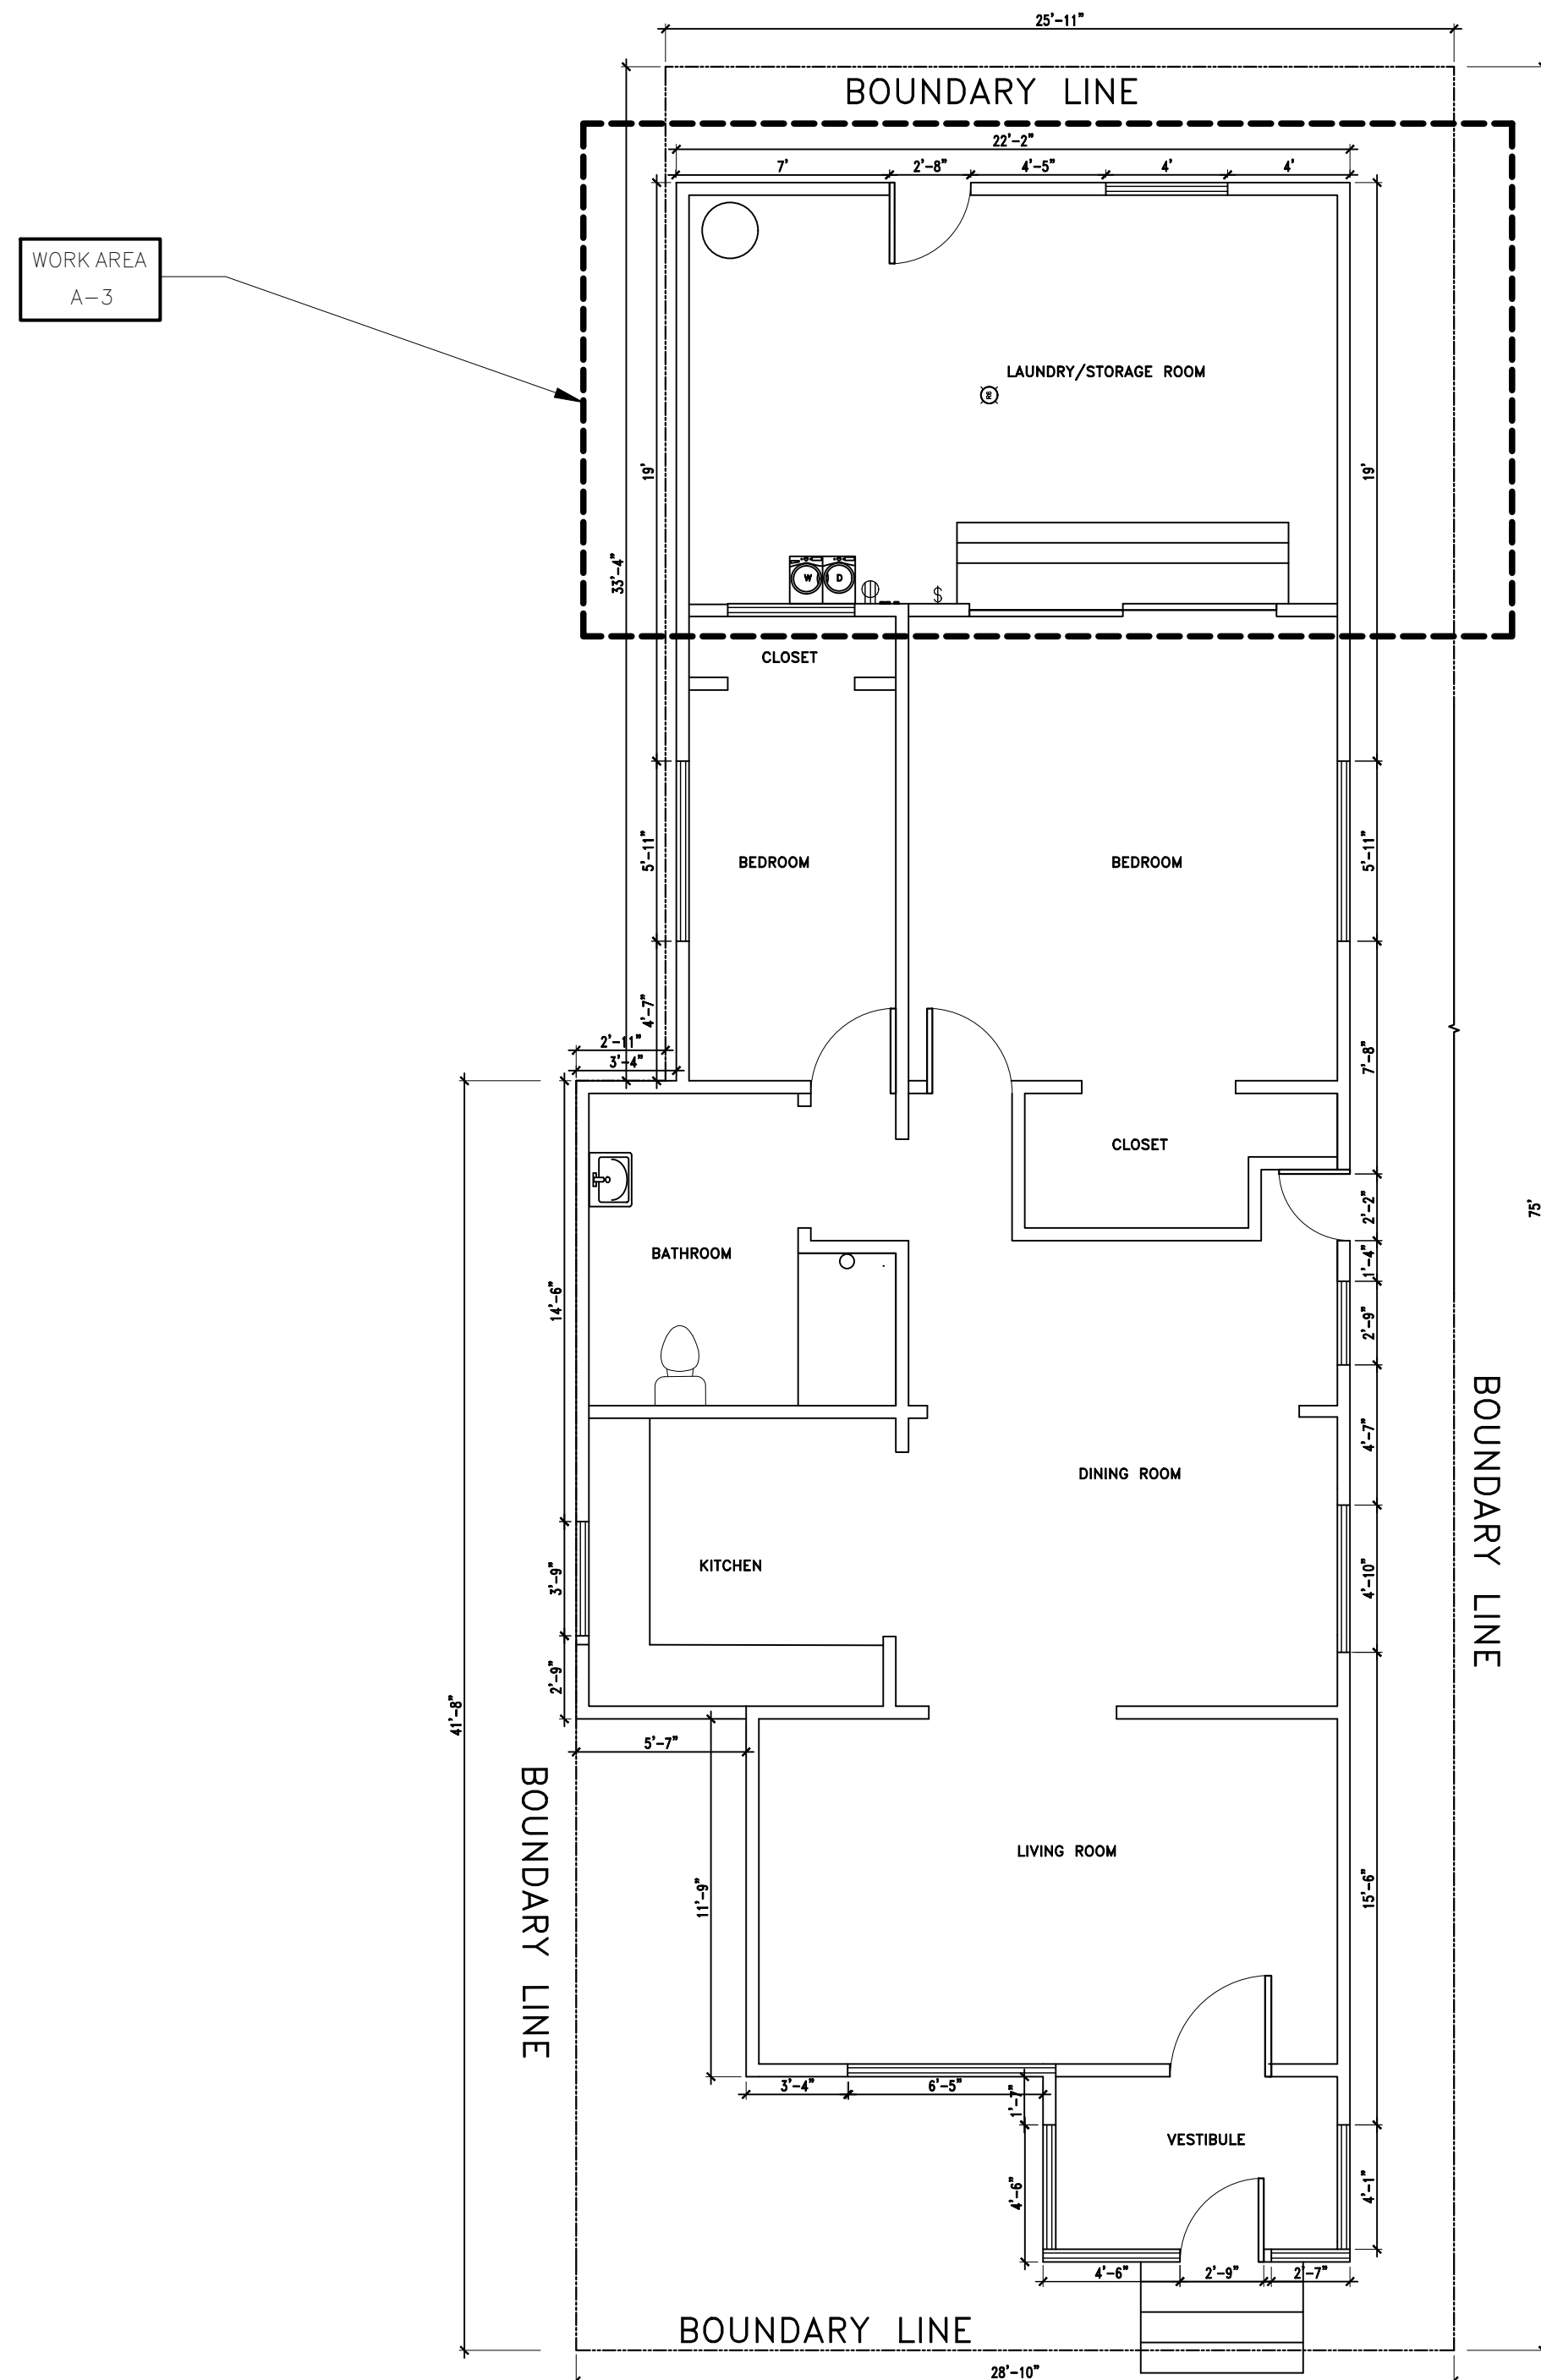

CONSTRUCTION


[illegible]



Sheet Title:

SITE PLAN

Sheet Title:



A-2

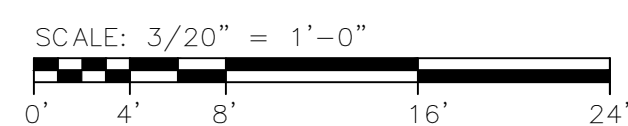

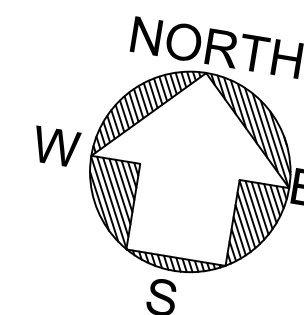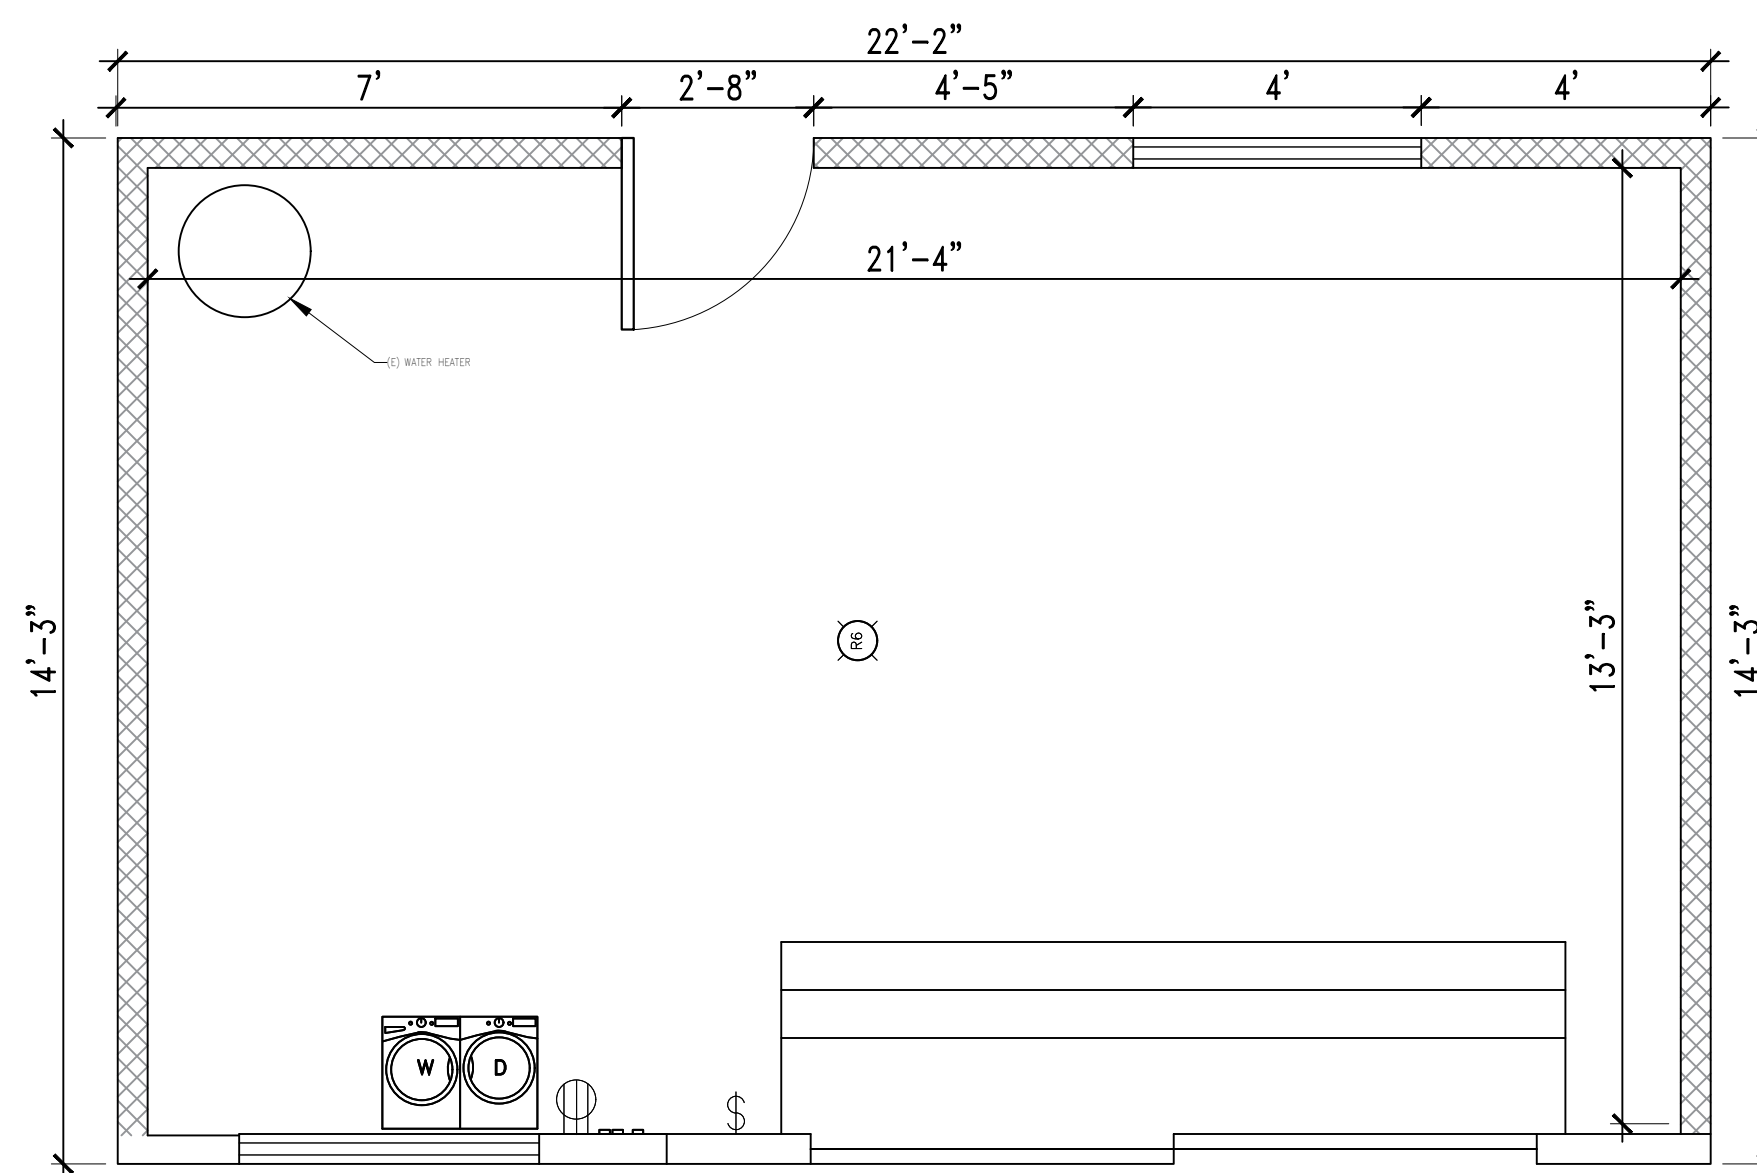

SCALE: $\frac{3}{8}" = 1'-0"$

A horizontal graphic scale bar. The top part is a black bar with white rectangular segments. Below it is a white bar with black rectangular segments. At the bottom, a horizontal line has tick marks and labels for 0', 4', 8', 16', and 24'.

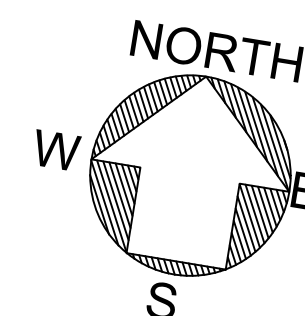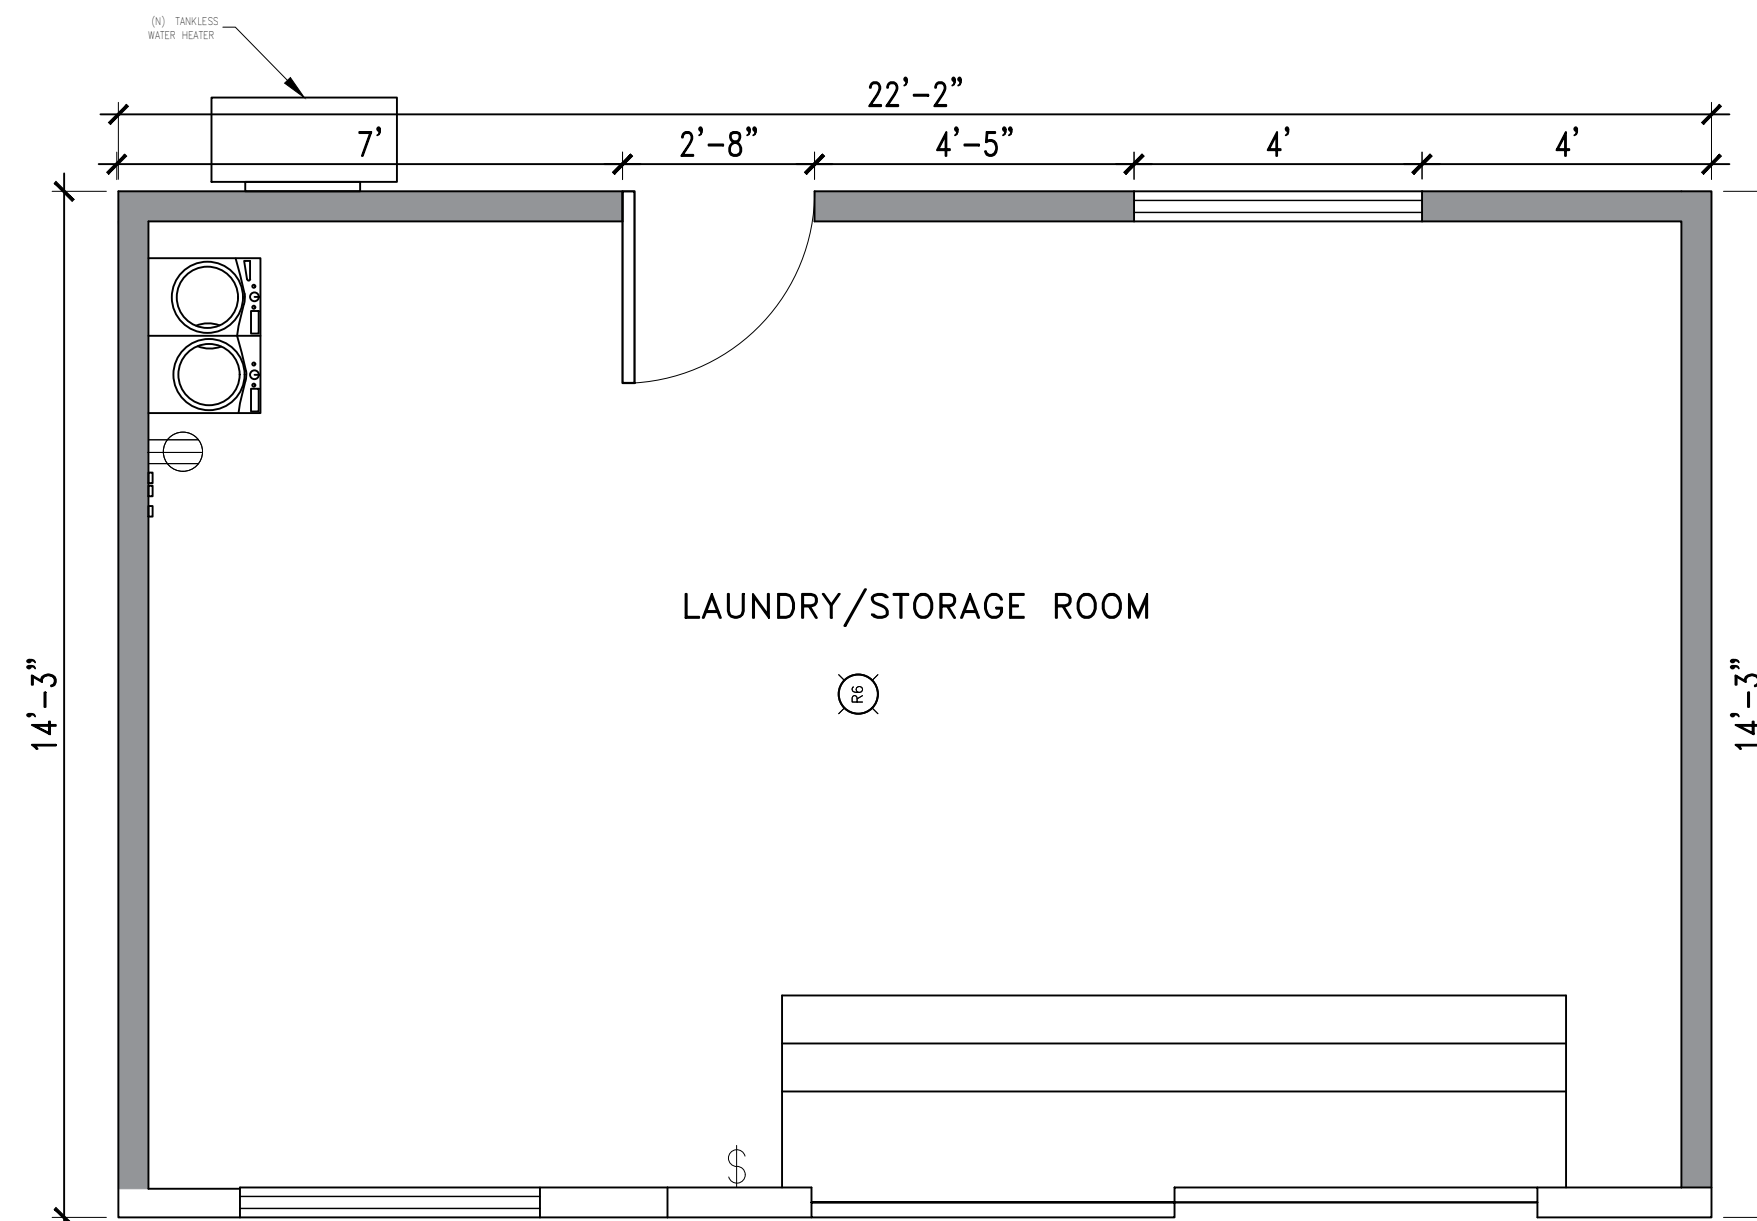

SCALE: $\frac{3}{8}" = 1'-0"$



A horizontal graphic scale bar with alternating black and white segments. Below the bar, tick marks indicate distances of 0', 4', 8', 16', and 24'.

[illegible]

EXISTING & PROPOSED
FLOOR PLAN

EXISTING & PROPOSED FLOOR PLAN

A-3

1. EXISTING FOUNDATION TO REMAIN.
2. EXISTING ANCHOR BOLTS: 4 EACH SHORT WALL; 5 NORTH LONG WALL; VERIFY FOR REUSE.
3. NORTH, EAST AND WEST WALLS TO BE REMOVED AND RECONSTRUCTED.
4. SOUTH WALL TO REMAIN.
5. NEW WALL FRAMING TO MATCH EXISTING SIZE, MATERIAL AND CONFIGURATION, SUBJECT TO CODE.
6. WALL HEIGHT = 9'-3".
7. DOOR/WINDOW OPENING DIMENSIONS AND LOCATIONS SHALL BE FIELD VERIFIED.
8. ROOF FRAMING: 14 JOISTS TO MATCH EXISTING; VERIFY SIZE/SPACING/CONNECTIONS.
9. ALL STRUCTURAL WORK SHALL FOLLOW APPROVED DETAILS AND APPLICABLE CODE.

A diagram of a rectangular frame with vertical lines and small circles at the base.

[illegible]

--

EXISTING FOUNDATION TO REMAIN

REBAR @ 18" O.C., EACH WAY - SIZE TO BE VERIFIED

CORRECTED SLAB SIZE: 21'-4" x 13'-3".
ROOM OVERALL SIZE: 22'-2" x 14'-3".
4" SLAB AND 18" O.C. REBAR GRID REMAIN UNVERIFIED PLACEHOLDERS.
VERIFY REBAR SIZE, SPACING, COVER, BASE, CONCRETE STRENGTH AND CONNECTIONS.
ALL STRUCTURAL WORK SHALL FOLLOW APPROVED DETAILS AND APPLICABLE CODE.

[illegible]

A-5